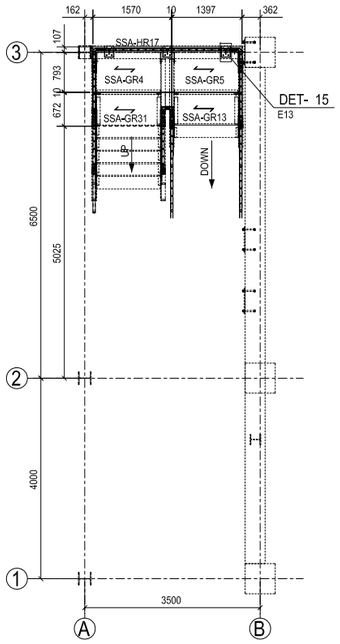

HANDRAIL & GRATING PLAN VIEW AT EL.+1.698M (T.O.G)
(SCALE 1:60)

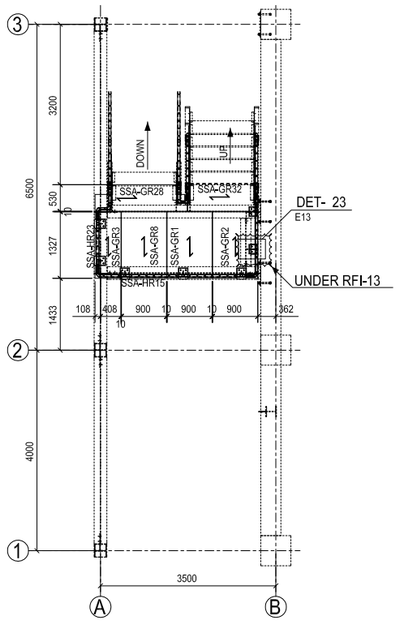

HANDRAIL & GRATING PLAN VIEW AT EL.+3.074M (T.O.G)
(SCALE 1:60)

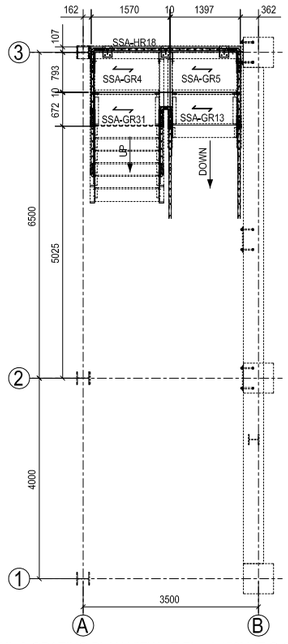

HANDRAIL & GRATING PLAN VIEW AT EL.+4.450M (T.O.G)
(SCALE 1:60)

KEY PLAN

SHOP DRAWING

GENERAL NOTES:-
1. ALL DIMENSIONS ARE IN mm AND LEVEL IN METERS.
2. DO NOT SCALE OFF THIS DRAWING. ONLY WRITTEN DIMENSION SHOULD BE FOLLOWED.
3. ALL STRUCTURAL STREL MEMBERS & PLATES ARE GRADE S275 (UN.O)
4. CONNECTION BOLTS ARE GRADE 8.8 HEX BOLT (UN.O)

REFERENCE DRAWINGS

DRAWING NO.	TITLE

REV	DATE	DESCRIPTION	DRAWN	CHECKED	APPROVED

SUB CONTRACTOR

PROJECT DESCRIPTION

DRAWING TITLE

SCALE	PLANT NAME	AREA/UNIT	SIZE
1:50			A1

DRAWING NUMBER	SHT. NO.	REVISION
E01	SHT 01/01	A

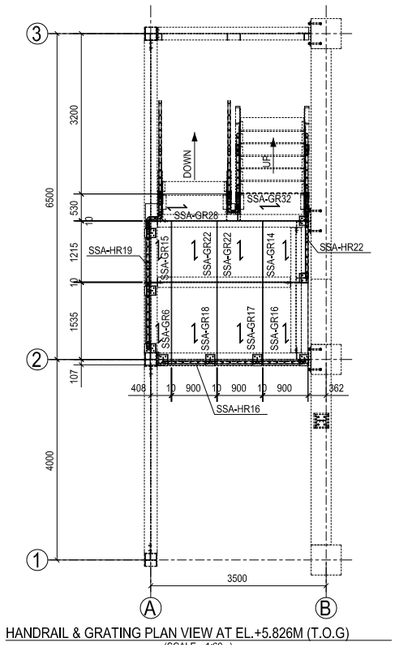

HANDRAIL & GRATING PLAN VIEW AT EL.+5.826M (T.O.G)
(SCALE 1:60)

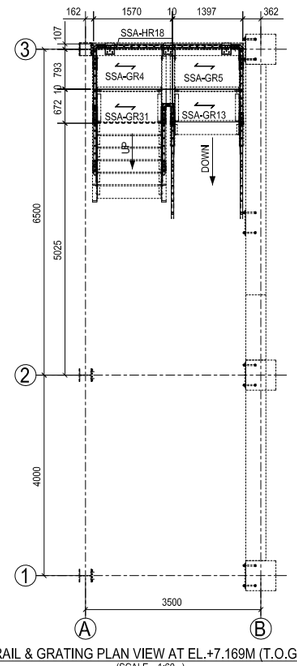

HANDRAIL & GRATING PLAN VIEW AT EL.+7.169M (T.O.G)
(SCALE 1:60)

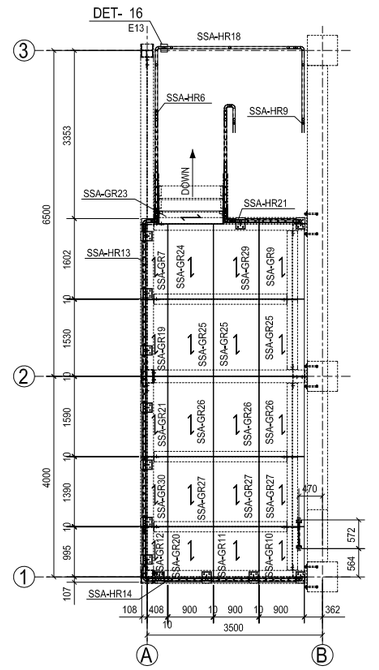

HANDRAIL & GRATING PLAN VIEW AT EL.+8.512M (T.O.G)
(SCALE 1:60)